Key

Application Boundary

Viewpoint

SCALE BAR

0 500m 1km 1.5km 2km 3km

thelandscapepartnership

landscape architecture urban design environmental planning

Project	Northberland Development Project
Drawing	Extensive Context - Viewpoints
Dwg No.	Figure 12.1
Scale	1: 50,000 @A3
Date	August 2015
Drawn	CR Checked GF

North

Bedford	01234 261315	■
Woodbridge	01394 380509	□
London	0207 252 0002	□
Norwich	01603 230777	□

Do not scale off drawing. All dimensions & levels are to be checked on site. Any discrepancies must be reported to the landscape architect immediately.

© The Landscape Partnership Ltd

"Reproduced from the Ordnance Survey map with the permission of the controller of Her Majesty's Stationery Office. Licence number: AL 100002205. © CROWN

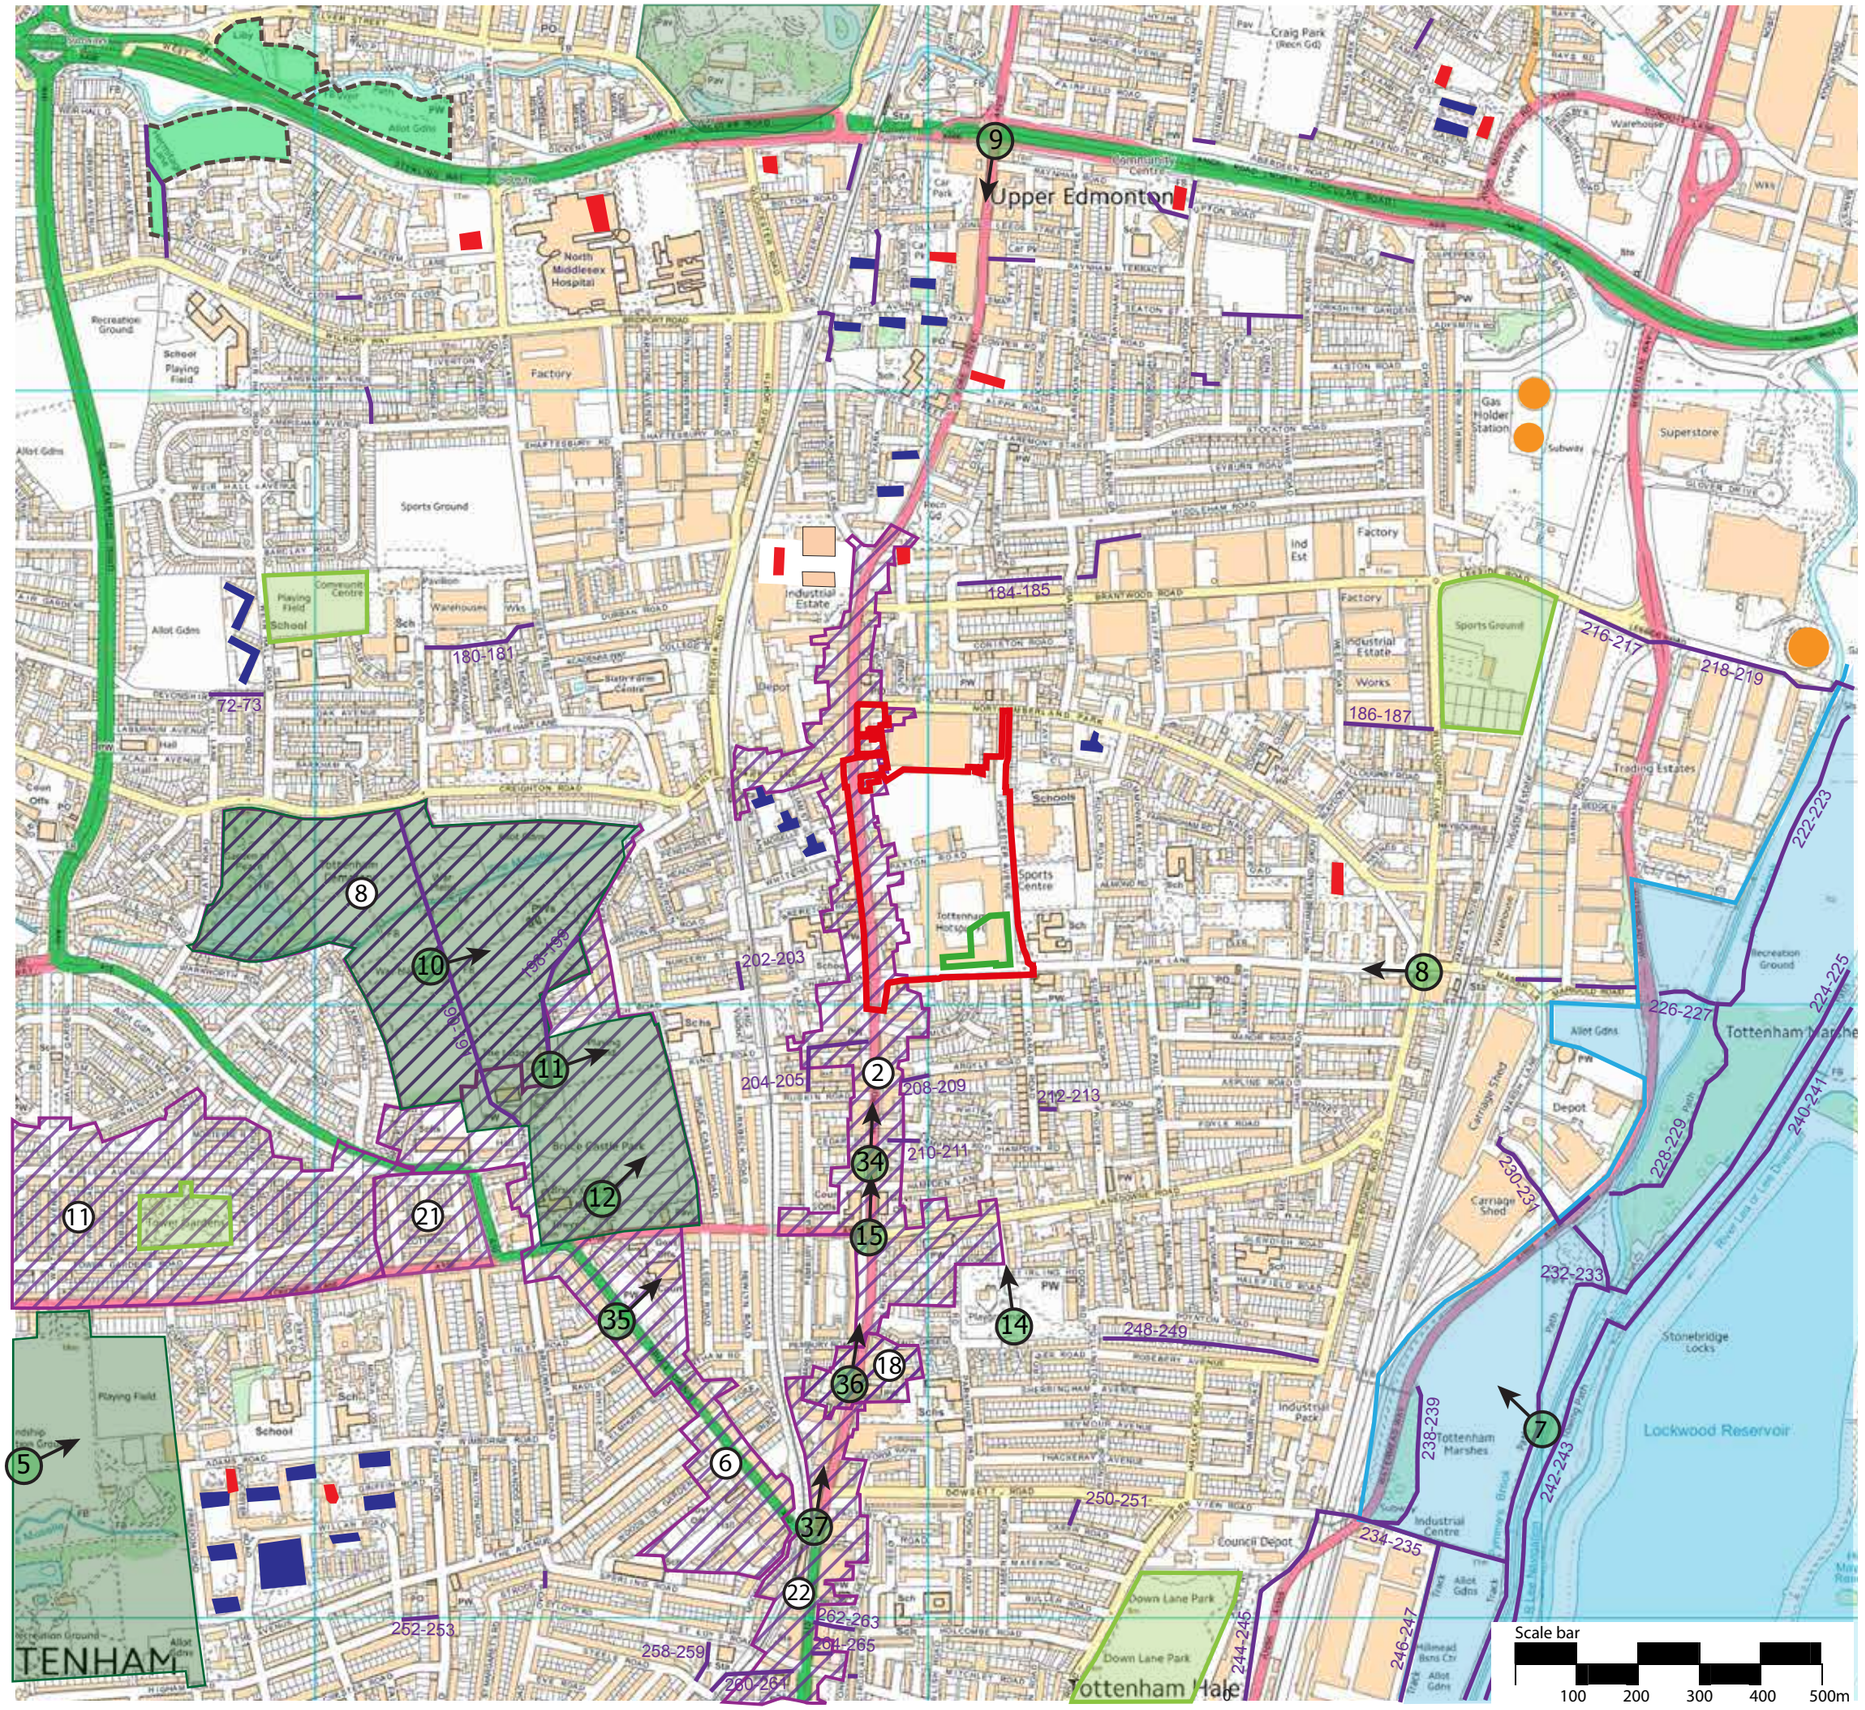

Key

- Application Boundary
- Outline Application
- 8 Viewpoint
- 2 Conservation Area
  - 2. North Tottenham High Road
  - 6. Bruce Castle
  - 8. Tottenham Cemetery
  - 11. Tower Gradens
  - 18. Scotland Green
  - 21. Peabody Cottages
  - 22. Bruce Grove
- Lee Valley Regional Park
- Metropolitan Open Land
- Significant Local Open Land
- Green Chain Open Space
- 186-187 Public Rights of Way
- Gas Holder/Tall Chimney
- 7-11 Storey Residential Block
- 13-22 Storey Residential Block

thelandscapepartnership
landscape architecture urban design environmental planning

Project	Northumberland Development Project
Drawing	Wider Context
Dwg No.	Figure 12.2
Scale	1:10 000 @A3
Date	August 2015
Drawn	CR Checked GF

North

Bedford	01234 261315	■
Woodbridge	01394 380509	□
London	0207 252 0002	□
Norwich	01603 230777	□

Do not scale off drawing. All dimensions & levels are to be checked on site. Any discrepancies must be reported to the landscape architect immediately.

© The Landscape Partnership Ltd
"Reproduced from the Ordnance Survey map with the permission of the controller of Her Majesty's Stationery Office. Licence number: AL 100002205. © CROWN

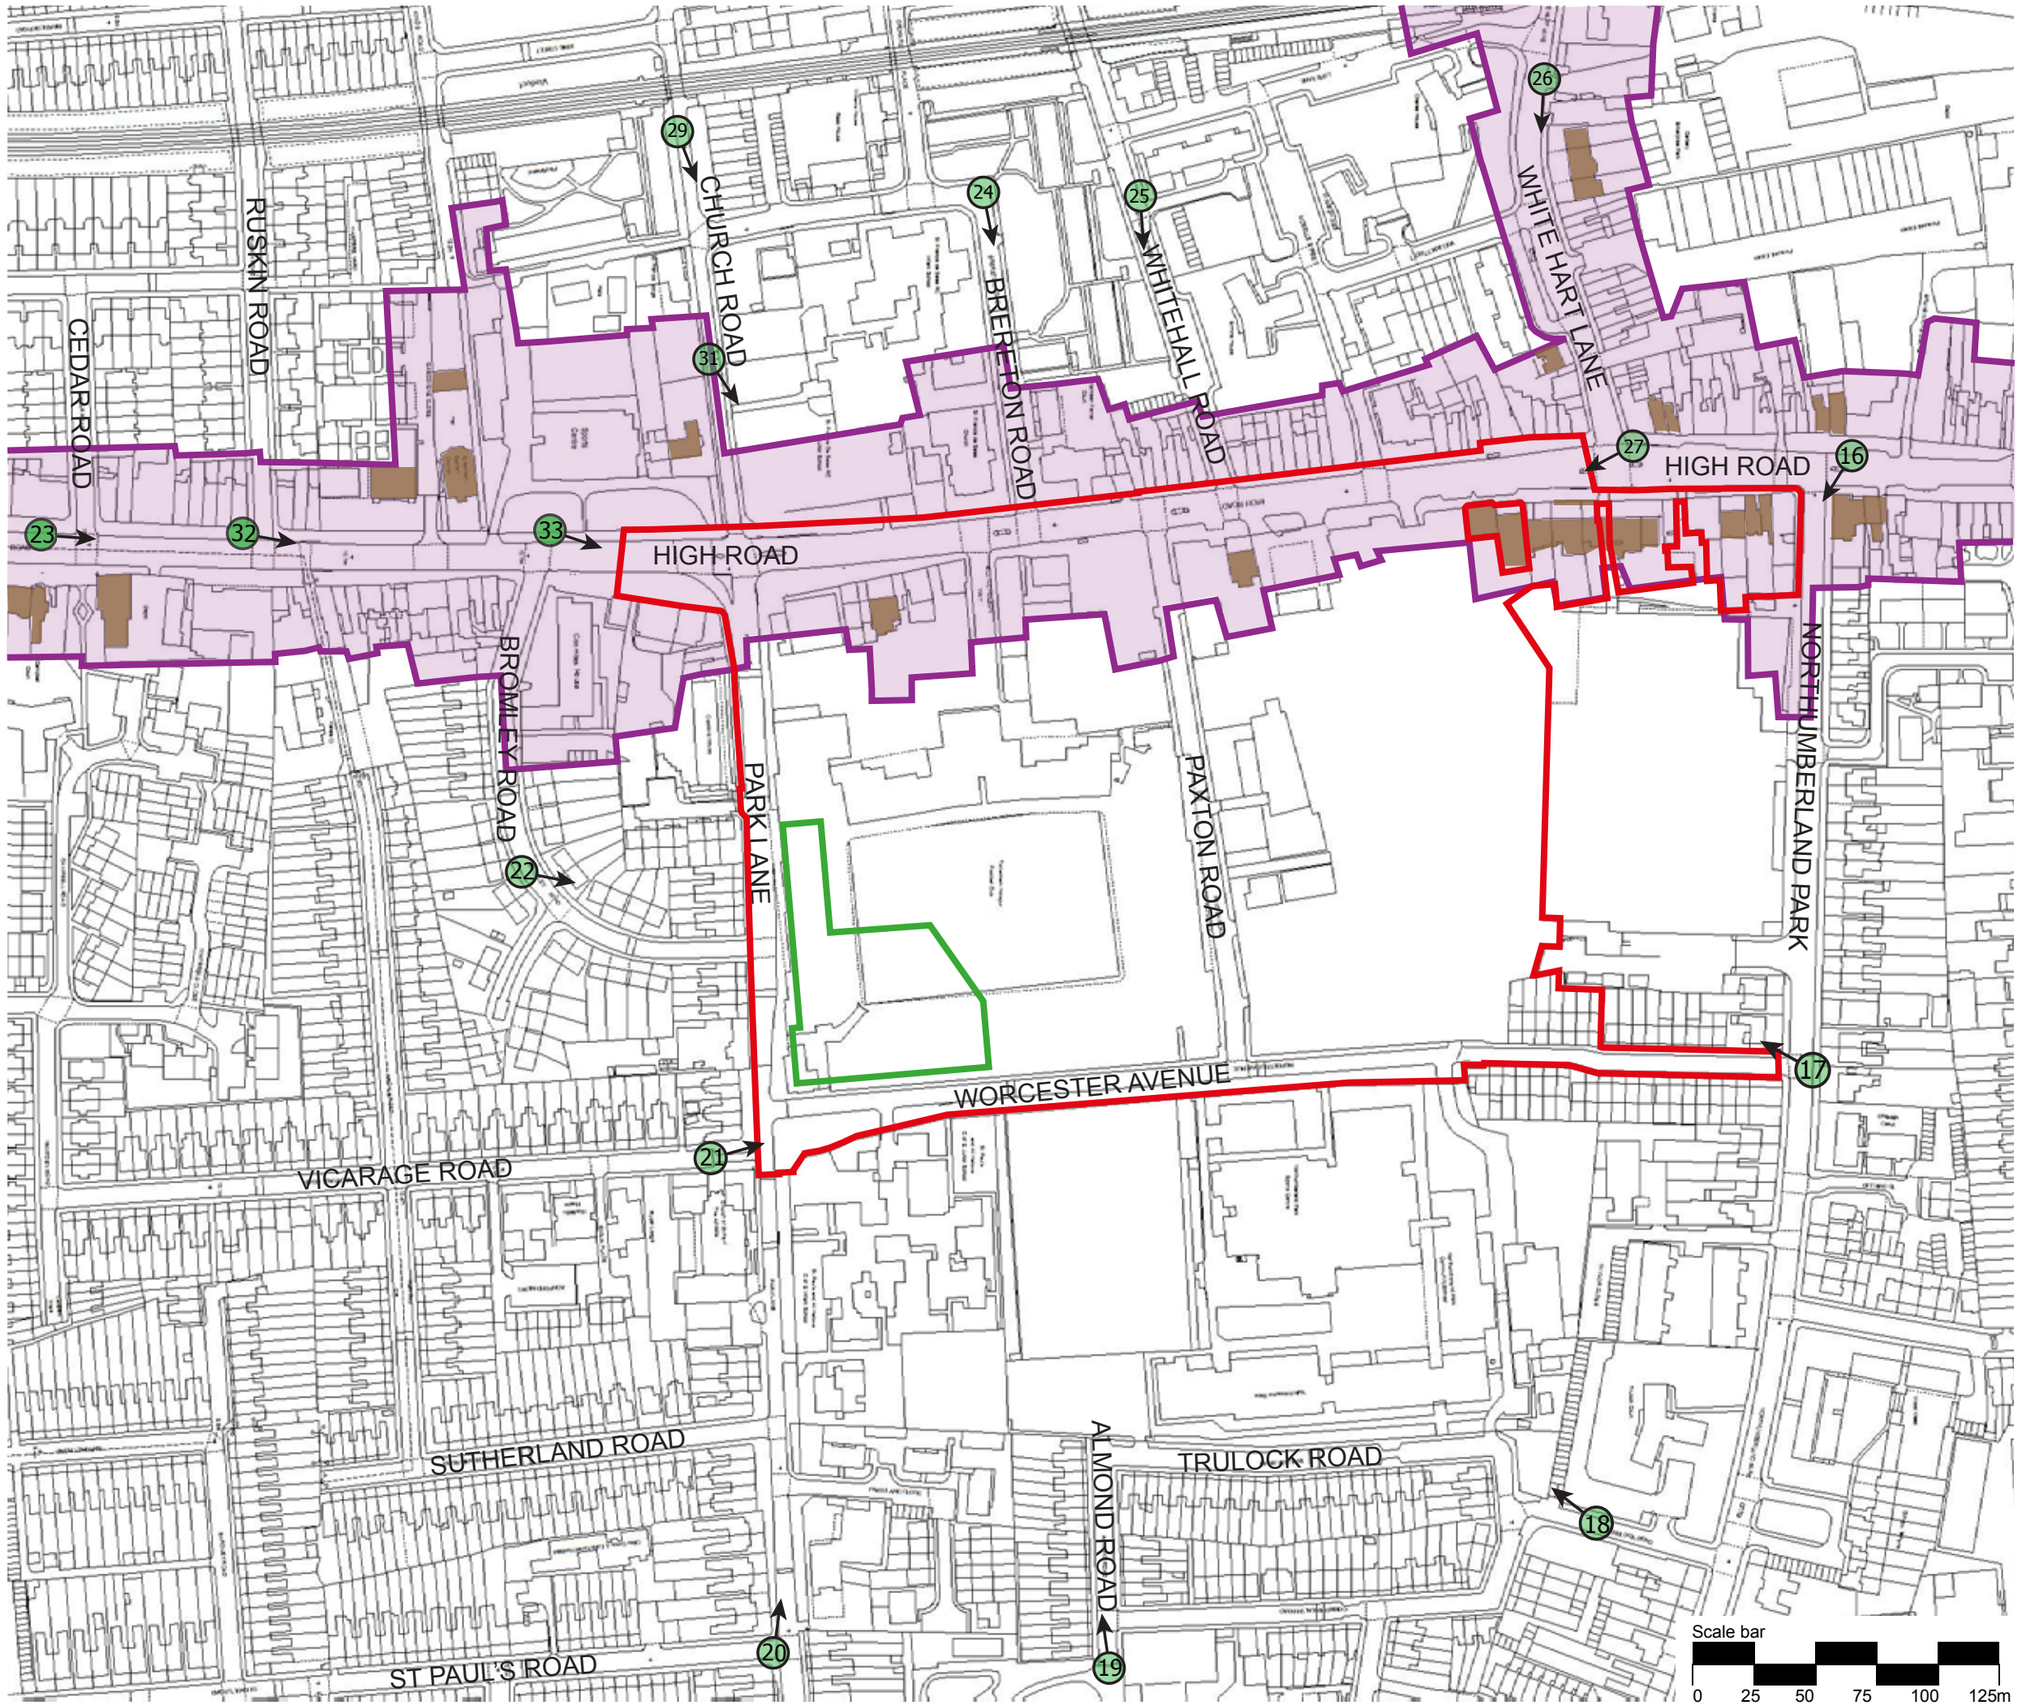

Key

- Application Boundary
- Outline Application
- 13 Viewpoint
- Listed Buildings within conservation area
- Conservation Area

thelandscapepartnership
landscape architecture urban design environmental planning

Project	Northumberland Development Project
Drawing	Local Context
Dwg No.	Figure 12.3
Scale	1: 2500 @A3
Date	August 2015
Drawn	CR Checked GF

North

Bedford	01234 261315	■
Woodbridge	01394 380509	□
London	0207 252 0002	□
Norwich	01603 230777	□

Do not scale off drawing. All dimensions & levels are to be checked on site. Any discrepancies must be reported to the landscape architect immediately.

© The Landscape Partnership Ltd
"Reproduced from the Ordnance Survey map with the permission of the controller of Her Majesty's Stationery Office. Licence number: AL 100002205. © CROWN

Key

Application Boundary

Conservation Area

① Townscape Character Areas

1. THFC Stadium
2. Tottenham High Road
3. North Tottenham Low Level Industrial Estates
   a) East
   b) West
4. West Tottenham Large Scale Residential
5. West Tottenham Linear Residential
6. East Tottenham Mixed Linear Residential
7. Northumberland Park Discordant Residential
8. Bruce Castle Mixed Open Space
9. Lee Valley Large Scale Industrial
10. East Tottenham Large Scale Mixed Development

Scale bar

100 200 300 400 500m

thelandscapepartnership
landscape architecture urban design environmental planning

Project	Northumberland Development Project
Drawing	Townscape Character Areas
Dwg No.	Figure 12.4
Scale	1:10 000 @A3
Date	August 2015
Drawn	AR Checked GF

North

Bedford	01234 261315	■
Woodbridge	01394 380509	□
London	0207 252 0002	□
Norwich	01603 230777	□

Do not scale off drawing. All dimensions & levels are to be checked on site. Any discrepancies must be reported to the landscape architect immediately.

© The Landscape Partnership Ltd
"Reproduced from the Ordnance Survey map with the permission of the controller of Her Majesty's Stationery Office. Licence number: AL 100002205. © CROWN